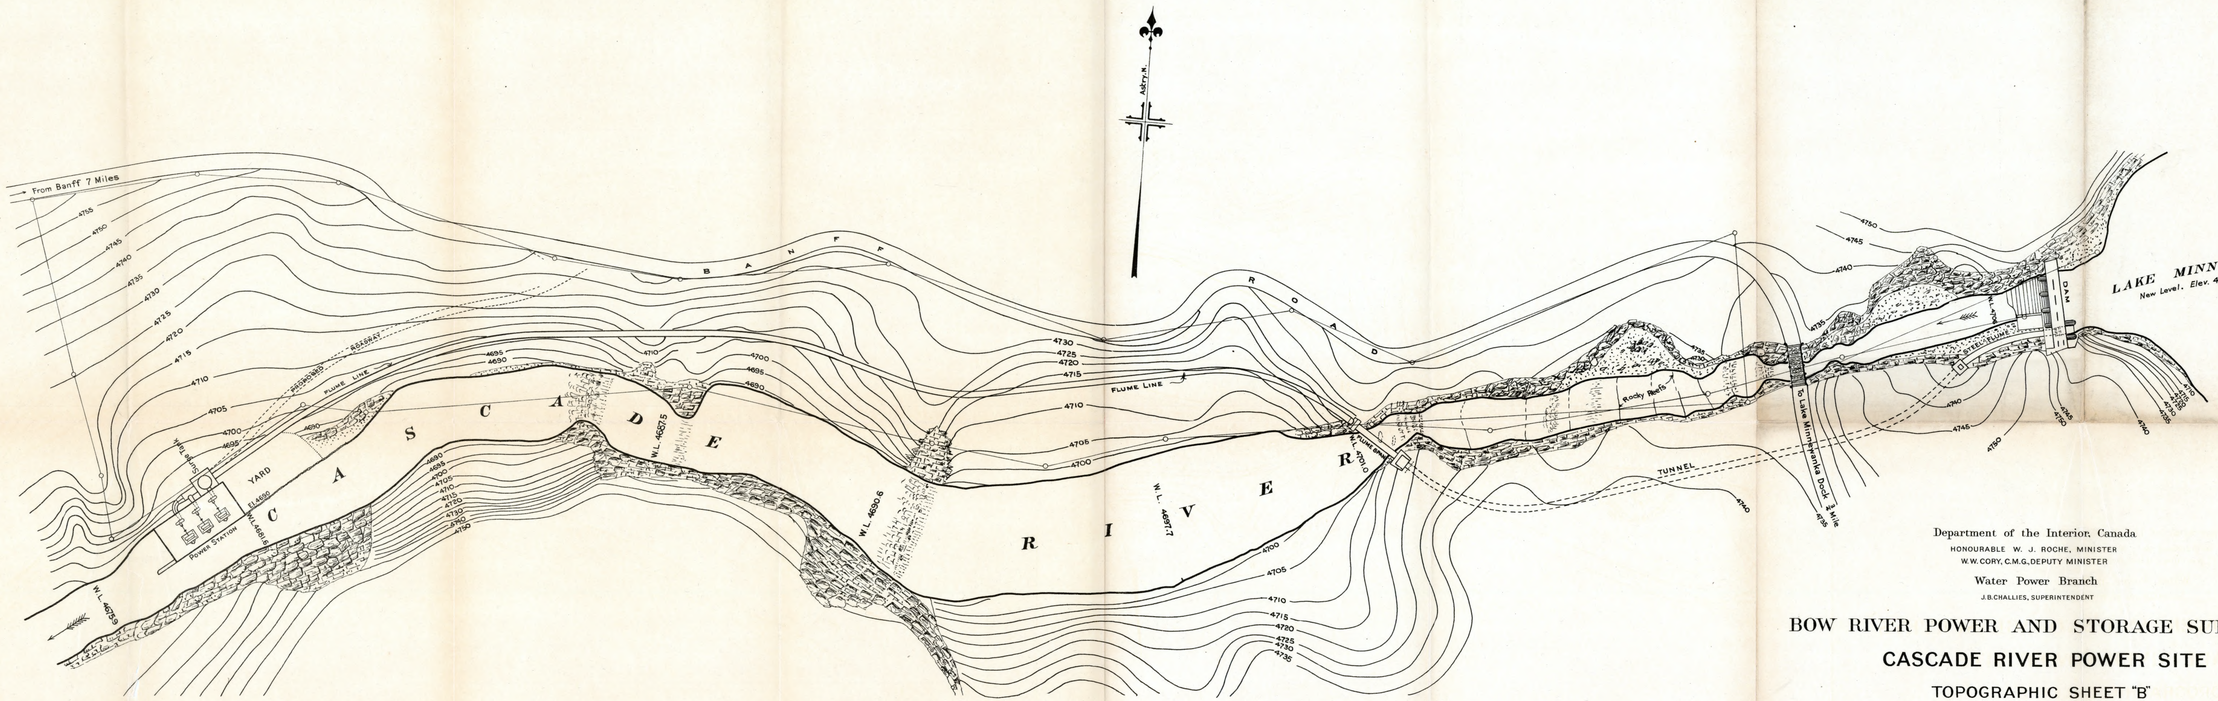

Department of the Interior, Canada

HONOURABLE W. J. ROCHE, MINISTER

W.W. CORY, C.M.G., DEPUTY MINISTER

Water Power Branch

J.B. CHALLIES, SUPERINTENDENT

BOW RIVER POWER AND STORAGE SURVEYS

CASCADE RIVER POWER SITE

TOPOGRAPHIC SHEET "B"

JAN., 1913

Consulting Engineer

M.C. Hendry. Chief Engineer

Scale in feet

50 0 50 100 150 200 250

Alberta C-54 (1913) sheet 18 [Arch.]